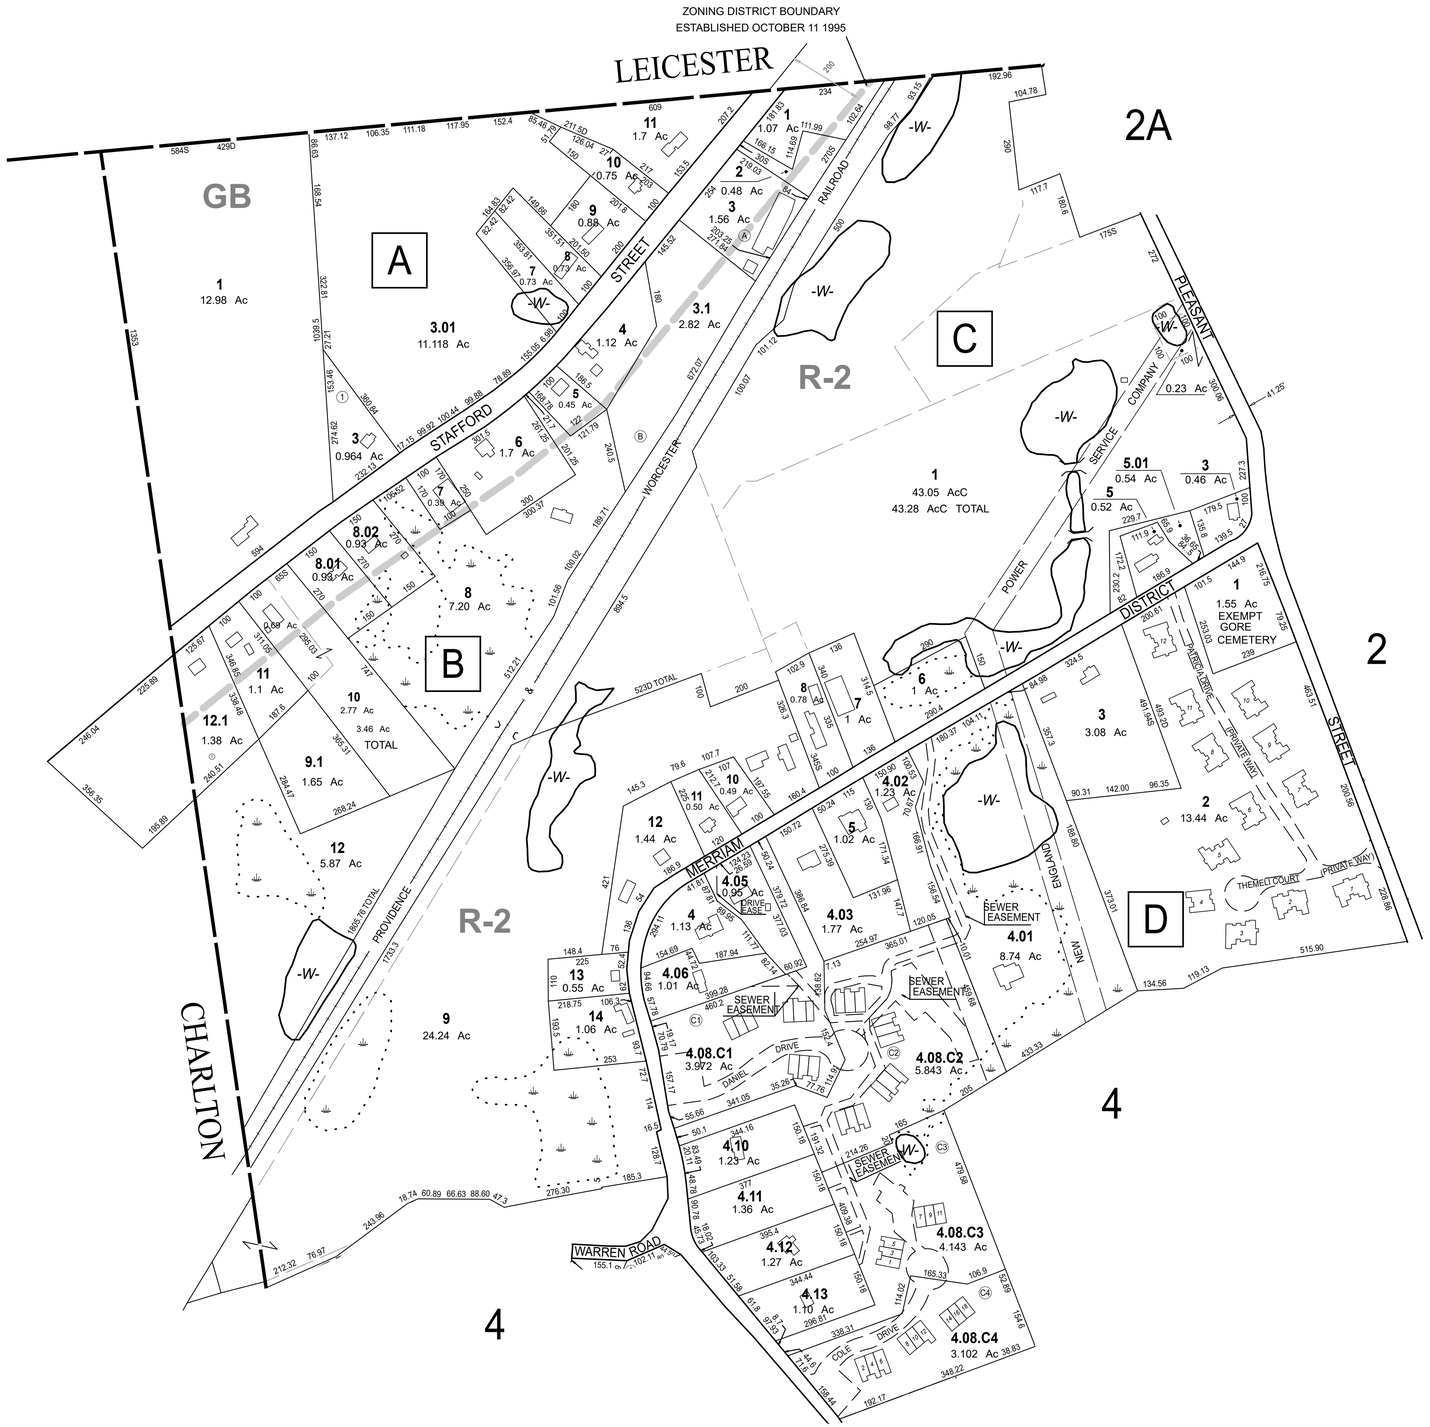

1-A-2,4-6	DROPPED	1984
1-C-2	DROPPED	1985
1-C-4	DROPPED	1985
1-B-10	DROPPED	1989
1-D-4.04	DROPPED	2008
1-D-4.07	DROPPED	2008
1-D-4.09	DROPPED	2008
1-D-4.14	DROPPED	2008
1-D-4.15	DROPPED	2008
1-D-4.08	DROPPED	2009
1-D-4AA	DROPPED	2009
1-D-4.08	DROPPED	2009

ZONING LEGEND

R-1	RURAL RESIDENTIAL DISTRICT
R-2	SUBURBAN DISTRICT
R-3	RESIDENTIAL DISTRICT
R-4	MULTI-FAMILY DISTRICT
CB	CENTRAL BUSINESS DISTRICT
GB	GENERAL BUSINESS DISTRICT
OP	OFFICE & PROFESSIONAL DISTRICT
HI	HIGHWAY INTERCHANGE DISTRICT
CP	CENTRAL PROFESSIONAL DISTRICT
LI	LIGHT INDUSTRIAL DISTRICT
I	INDUSTRIAL DISTRICT
AD	AIRPORT DISTRICT OVERLAY
C	CONSERVATION DISTRICT

THIS MAP IS FOR ASSESSMENT AND PLANNING PURPOSES ONLY. IT IS NOT TO BE USED FOR DESCRIPTION, CONVEYANCE, OR DETERMINATION OF LEGAL TITLE.

ORIGINAL MAPS WERE PREPARED BY GENERAL MAPPING INC., YOUNGWOOD, PA 15697.

REVISED & REPRINTED BY
CAI Technologies
Precision Mapping. Geospatial Solutions.
11 Pleasant Street, Littleton, NH 03561
800.322.4540 - www.cai-tech.com

LEGEND

AREA SURVEYED	Ac/s.f.	EXEMPT PROPERTY	E
AREA CALCULATED	AcC	SUBDIVISION LOT NO.	2
RECORD DIMENSION	100'	BLOCK NUMBER	A
SCALED DIMENSION	100'S	BUILDING	
MATCH LINE	M.L.	RIGHT OF WAY/ACCESS	R/W
WATER	-W-	COMMON OWNERSHIP	OR
		WETLANDS	

SCALE: 1" = 200'

FEET 200 100 0 200 400 600

REVISED TO: JULY 1, 2025

PROPERTY MAPS

OXFORD

MASSACHUSETTS

N

MAP NO. 1